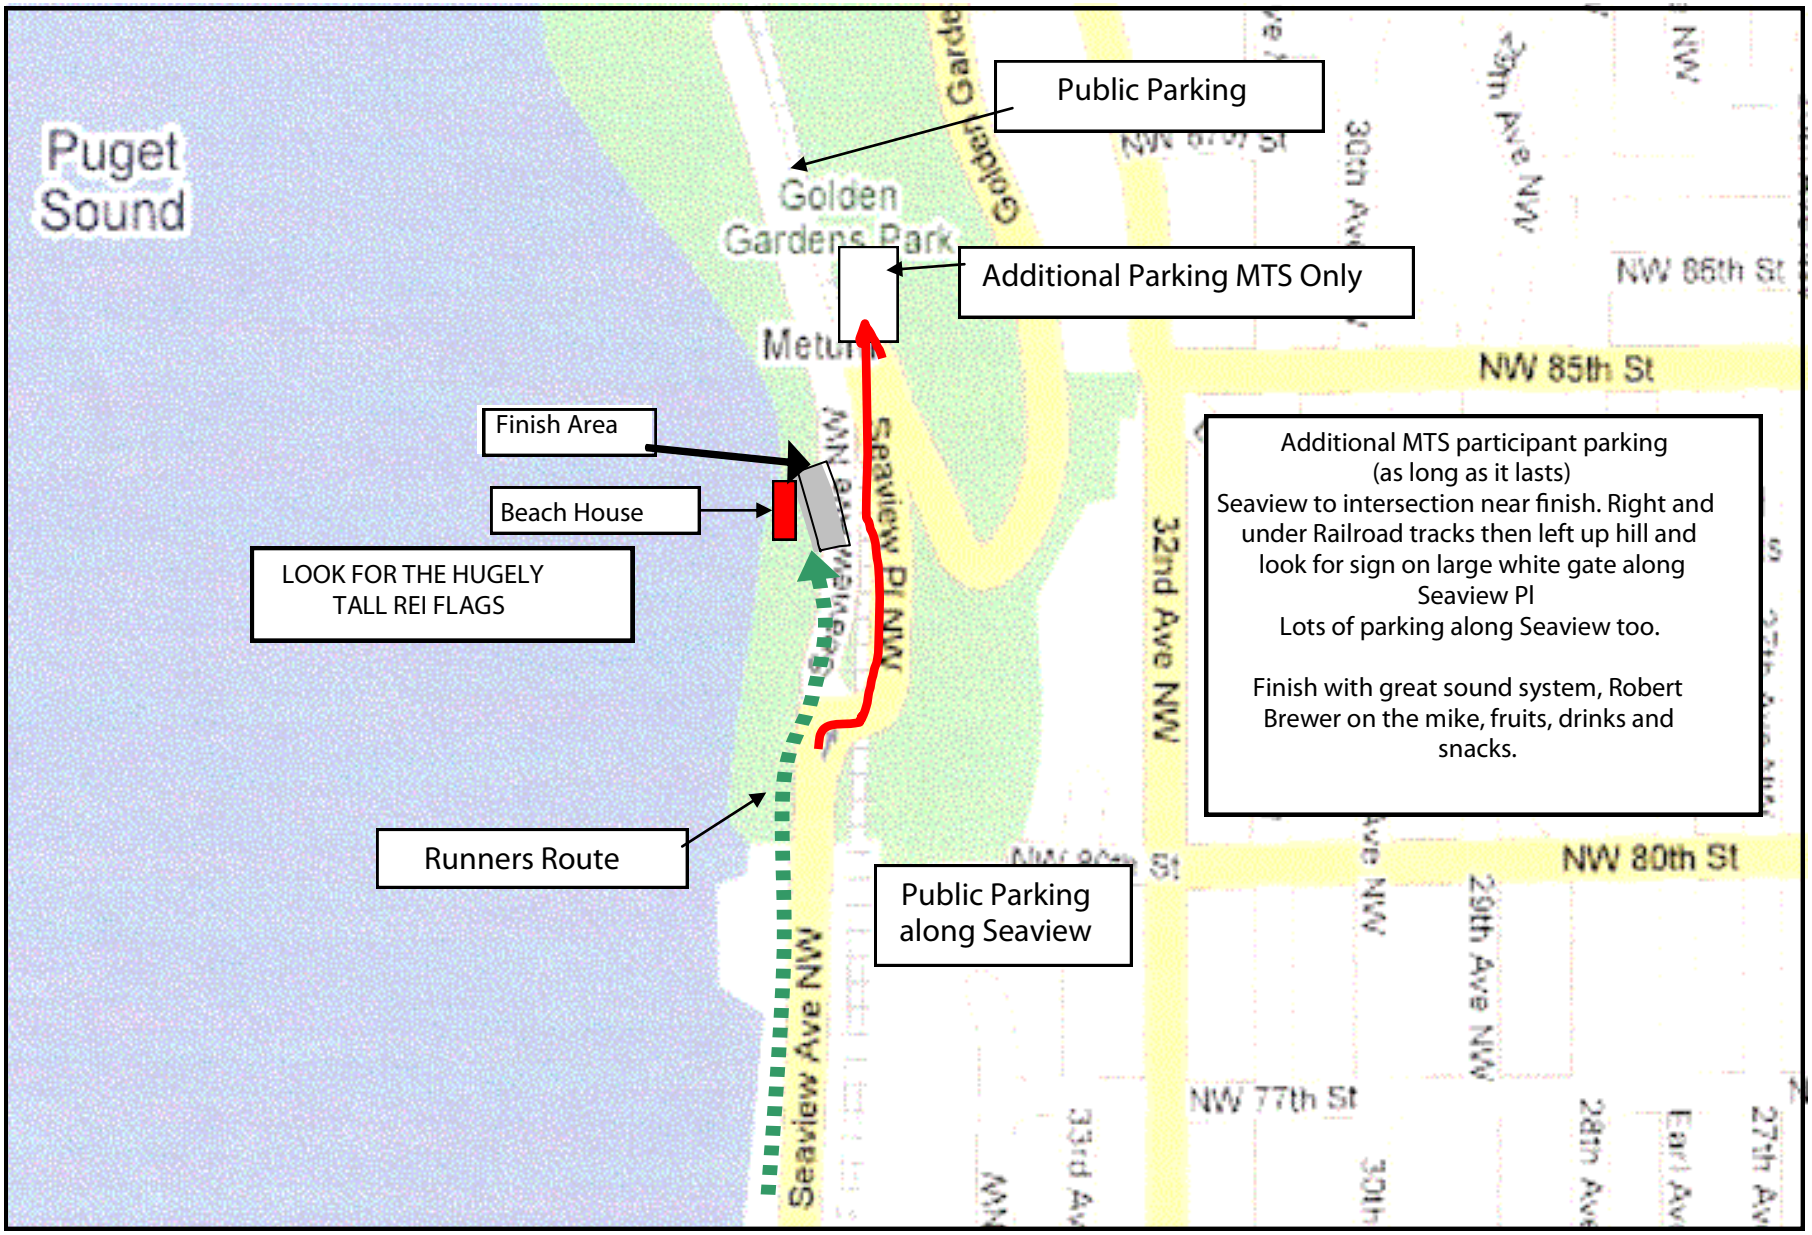Additional Parking and Finish Schmatic